## DOOR SCHEDULE

| DOOR NUMBER | DOOR TYPE | DOOR MATERIAL | DOOR FINISH | SIZE WIDTH | SIZE HEIGHT | SIZE THICKNESS | FRAME TYPE | FRAME MATERIAL | FRAME FINISH | HARDWARE GROUP |
|---|---|---|---|---|---|---|---|---|---|---|
| 1 | 2 | WOOD | FFP | 3'-0" | 7'-0" | 1¾" | KD | METAL | PT | ENTRANCE |
| 2 | 1 | WOOD | FFP | 3'-0" | 7'-0" | 1¾" | KD | METAL | PT | STORAGE |
| 3 | 1 | WOOD | FFP | 3'-0" | 7'-0" | 1¾" | KD | METAL | PT | ENTRANCE |
| 4 | 5 | WOOD | FFP | 3'-0" | 7'-0" | 1¾" | KD | METAL | PT | STORAGE |
| 5 | 3 | WOOD | FFP | 2'-8" | 7'-0" | 1¾" | KD | METAL | PT | STORAGE |
| 6 | 1 | WOOD | FFP | 3'-0" | 7'-0" | 1¾" | KD | METAL | PT | PASSAGE |
| 7 | 6 | WOOD | FFP | 2'-0" | 7'-0" | 1¾" | KD | METAL | PT | STORAGE |
| 8 | 6 | WOOD | FFP | 2'-0" | 7'-0" | 1¾" | KD | METAL | PT | STORAGE |
| 9 | 1 | WOOD | FFP | 3'-0" | 7'-0" | 1¾" | KD | METAL | PT | PRIVACY |
| 10 | 4 | WOOD | FFP | 4'-0" | 7'-0" | 1¾" | KD | METAL | PT | STORAGE PROVIDE SOLID CORE DOORS W/ FULL PERIMETER SEALS |
| 11 | 1 | WOOD | FFP | 3'-0" | 7'-0" | 1¾" | KD | METAL | PT | PRIVACY |
| 12 | 3 | WOOD | FFP | 2'-8" | 7'-0" | 1¾" | KD | METAL | PT | PRIVACY |

## DOOR ELEVATIONS

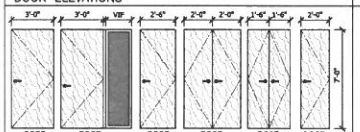


## DOOR NOTES

DOOR NOTES:
1. INSTALL PER MANUFACTURER'S SPECIFICATIONS AND DETAILS.
2. FIELD VERIFY ALL DIMENSIONS BEFORE ORDERING / FABRICATION.
3. USE ADA AND BUILDING CODE OF NYS COMPLIANT DOOR HARDWARE.
4. PROVIDE SUB-MASTER KEYS INCORPORATING ENTRANCES AND ALL NOTED LOCKING INTERIOR HARDWARE SETS.

NOTE: REFER TO PLANS FOR DOOR SWING DIRECTION

## WALL TYPE NOTES

1. ALL NON BEARING INTERIOR PARTITIONS TO BE WALL TYPE 1 (NON-RATED WALL, +/-9'-0" HIGH) U.N.O.
2. PROVIDE KICKER BRACING TO THE ROOF TRUSSES AS REQ'D.

## LEGEND

NEW WALL CONSTRUCTION

1-HOUR RATED WALL CONSTRUCTION

EXISTING WALL

## WALL TYPES

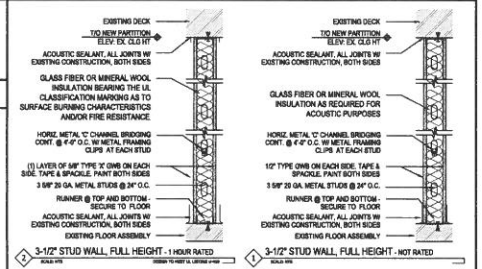


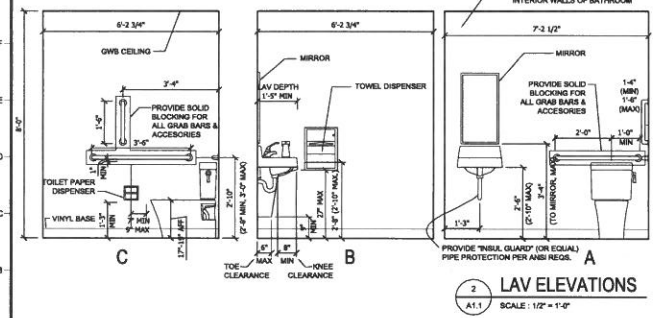


2 A1.1 LAV ELEVATIONS
SCALE : 1/2" = 1'-0"

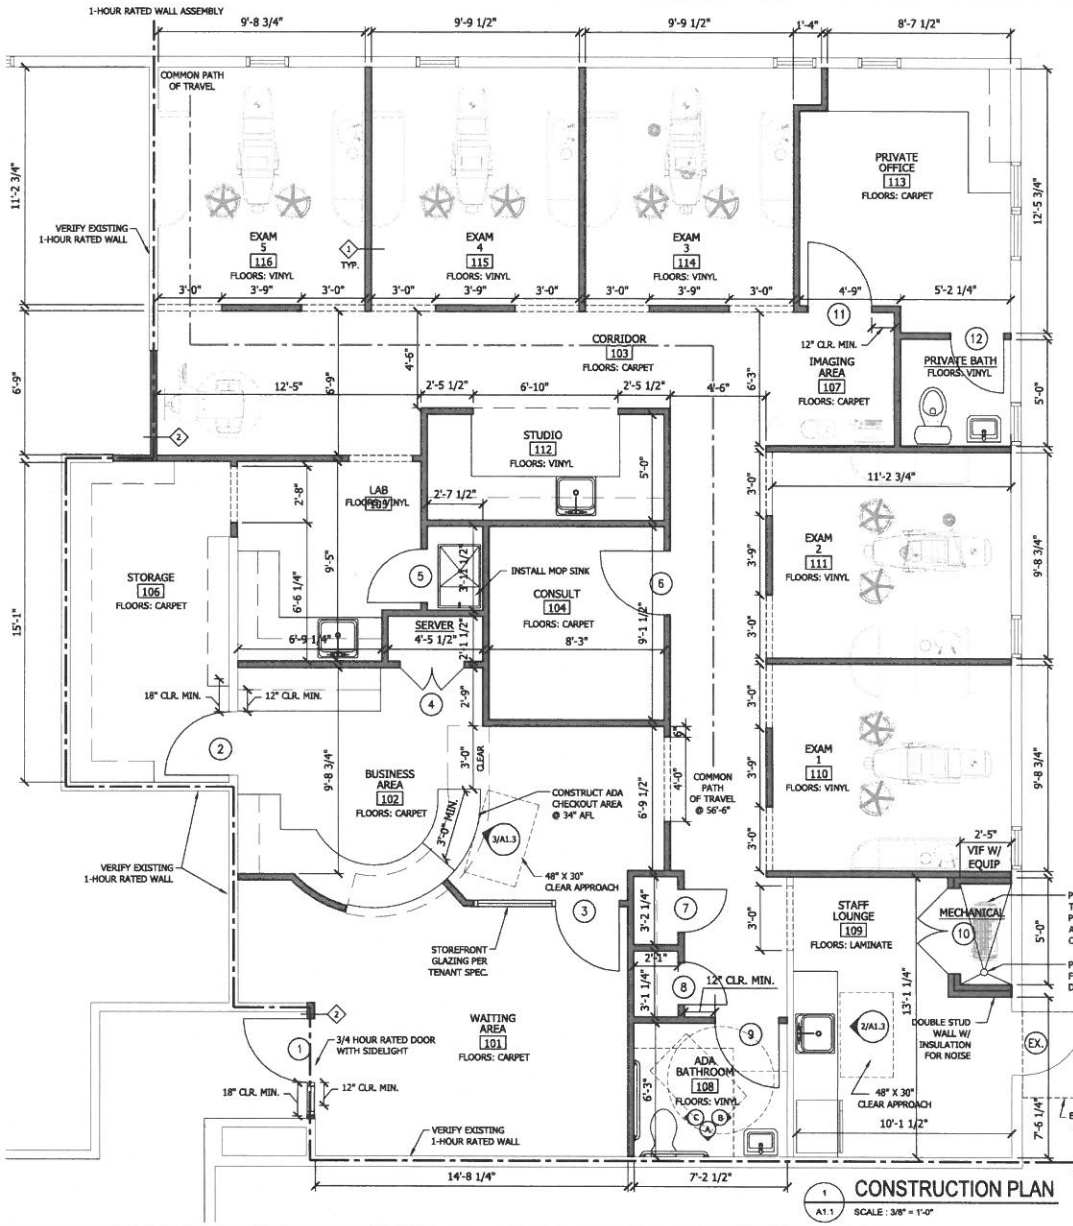


1 A1.1 CONSTRUCTION PLAN
SCALE : 3/8" = 1'-0"

COPYRIGHT © 2014 NEIL PELONE ARCHITECT - ALL RIGHTS RESERVED.

SEAL

REGISTERED ARCHITECT NEIL PELONE 021078 STATE OF NEW YORK

CONSTRUCTION DOCUMENTS PROVIDED AS INSTRUMENTS OF SERVICE AND ALL DESIGN INFORMATION SHOWN HEREON ARE PROVIDED IN CONFIDENCE AND REMAIN THE SOLE PROPERTY OF NEIL PELONE ARCHITECT. THE USE OF THIS DESIGN AND ALL INFORMATION PROVIDED ON THESE DOCUMENTS FOR OTHER THAN THE SPECIFIC PROJECT NAMED HERE ON IS STRICTLY PROHIBITED WITHOUT EXPRESSED WRITTEN CONSENT OF NPARCH.

UNAUTHORIZED ALTERATION OR ADDITION TO THIS DRAWING IS A VIOLATION OF NEW YORK STATE EDUCATION LAW. ONLY COPIES MADE FROM THE ORIGINAL OF THIS DRAWING BEARING AN ORIGINAL INKED OR EMBOSSED SEAL SIGNATURE SHALL BE CONSIDERED VALID COPIES.

CONSULTANT

PROJECT

DENTIST OFFICE FIT UP

21 EVERETT ROAD EXT.
ALBANY, NY

SHEET TITLE

CONSTRUCTION PLAN AND SPACE LAYOUT

ISSUE

PREP. BY: ME CHKD. BY: NP

| MARK | DESCRIPTION | DATE |
|---|---|---|
| | REVISION 2 | 12.20.14 |
| | REVISION 1 | 12.17.14 |
| | FOR PERMIT | 12.04.14 |
| | FOR REVIEW | 12.01.14 |
| | SKETCH 1 | 11.26.14 |

DATE

12/20/14

PROJECT NUMBER

1439

NEIL PELONE ARCHITECT
Architecture, Design & Planning
18 2nd Street
Suite 1R
Troy, NY 12180
518.326.3011
NEILPELONE@NPARCH.COM

A1.1